PRODUCT SPECIFICATIONS

STANDARD MODEL	COLLAR DIAMETER	WIDTH (W)	HEIGHT (H)	FLANGE (F)	BASE (B)	VENT DEPTH (VD)	VENT HEIGHT (VH)	VENT OPENING (SQ. IN.)
EZRVCD4	4”	4”	14-1/8”	3”	10”	4-3/4”	10-1/4”	19.6
EZRVCD6	6”	6”	14-1/8”	3”	10”	4-3/4”	10-1/4”	29.1
EZRVCD8	8”	8”	14-1/8”	3”	10”	4-3/4”	10-3/4”	38.5
EZRVCD10	9”	10”	14-1/8”	3”	10”	4-3/4”	10-3/4”	48.1
EZRVCD12	9”	12”	14-1/8”	3”	10”	4-3/4”	10-3/4”	57.4
EZRVCD14	9”	14”	14-1/8”	3”	10”	4-3/4”	10-3/4”	66.5

STANDARD CONSTRUCTION:


26 GAUGE G-90 GALVANIZED STEEL AND UNIVERSAL FLANGE BASE.

FEATURES:

- ✓ 26GA GALVANIZED STEEL PROVIDES GREAT CORROSION RESISTANCE.
- ✓ UNIQUELY DESIGNED FOR CONTRACTORS
- ✓ REMOVABLE BIRDSCREEN
- ✓ BACKDRAFT DAMPER
- ✓ FLANGED BASE
- ✓ COLLAR STANDARD ON ALL MODELS


OPTIONS:

- CUSTOM SIZES AVAILABLE
- COLLAR OPTION (ADD "C" TO MODEL)
- DAMPER (ADD "D" TO MODEL)
- COLLAR & DAMPER (ADD "CD" TO MODEL)
- MATERIAL CONSTRUCTION UPGRADES: *STAINLESS STEEL, ALUMINUM, COPPER, ETC.*

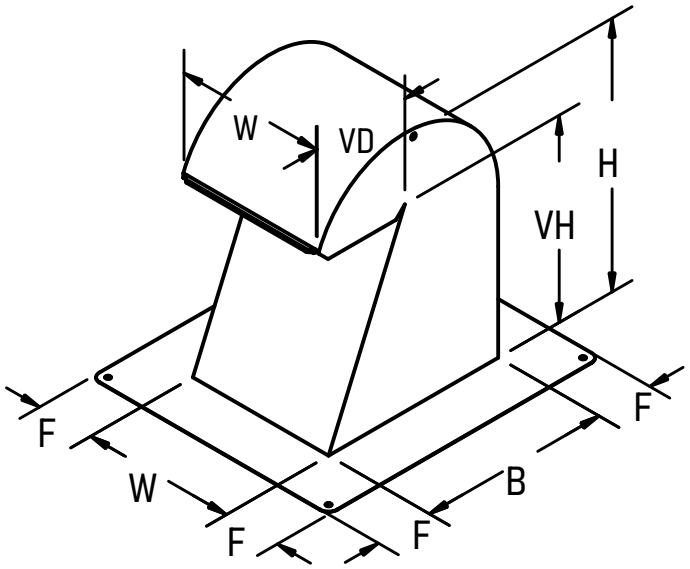

JOB NAME:
LOCATION:
ARCHITECT:
ENGINEER:
CONTRACTOR:

COLLAR OPTION

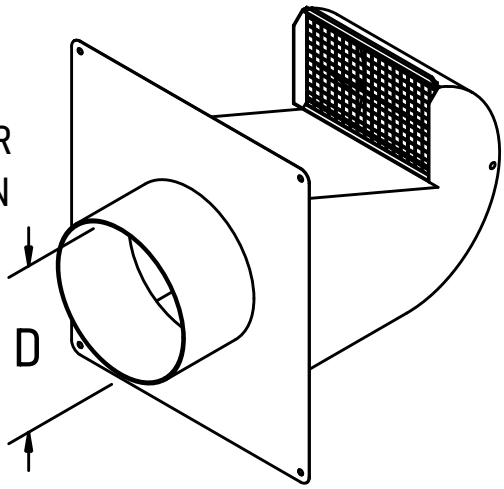

DISCLAIMER:

1. *EZ PLENUM DOES <u>NOT</u> GUARANTEE THESE ROOF VENTS TO BE LEAK-PROOF IN ALL WEATHER CONDITIONS.*
2. *EZ PLENUM DOES <u>NOT</u> GUARANTEE THESE ROOF VENTS TO PREVENT THE INTRUSION OF WATER FROM WIND BLOWN RAIN OR TORRENTIAL STORM CONDITIONS.*

NOTE: ALL DRAWINGS SUBJECT TO CHANGE WITHOUT PRIOR NOTICE.

DRAWN BY: MICHAEL AMSDEN	DATE: 07/25/25	SCALE: NOT TO SCALE	DRAWING NO. EZRV
CHECKED BY: DAVID PEREZ	DATE: 07/25/25	REVISION: 1	